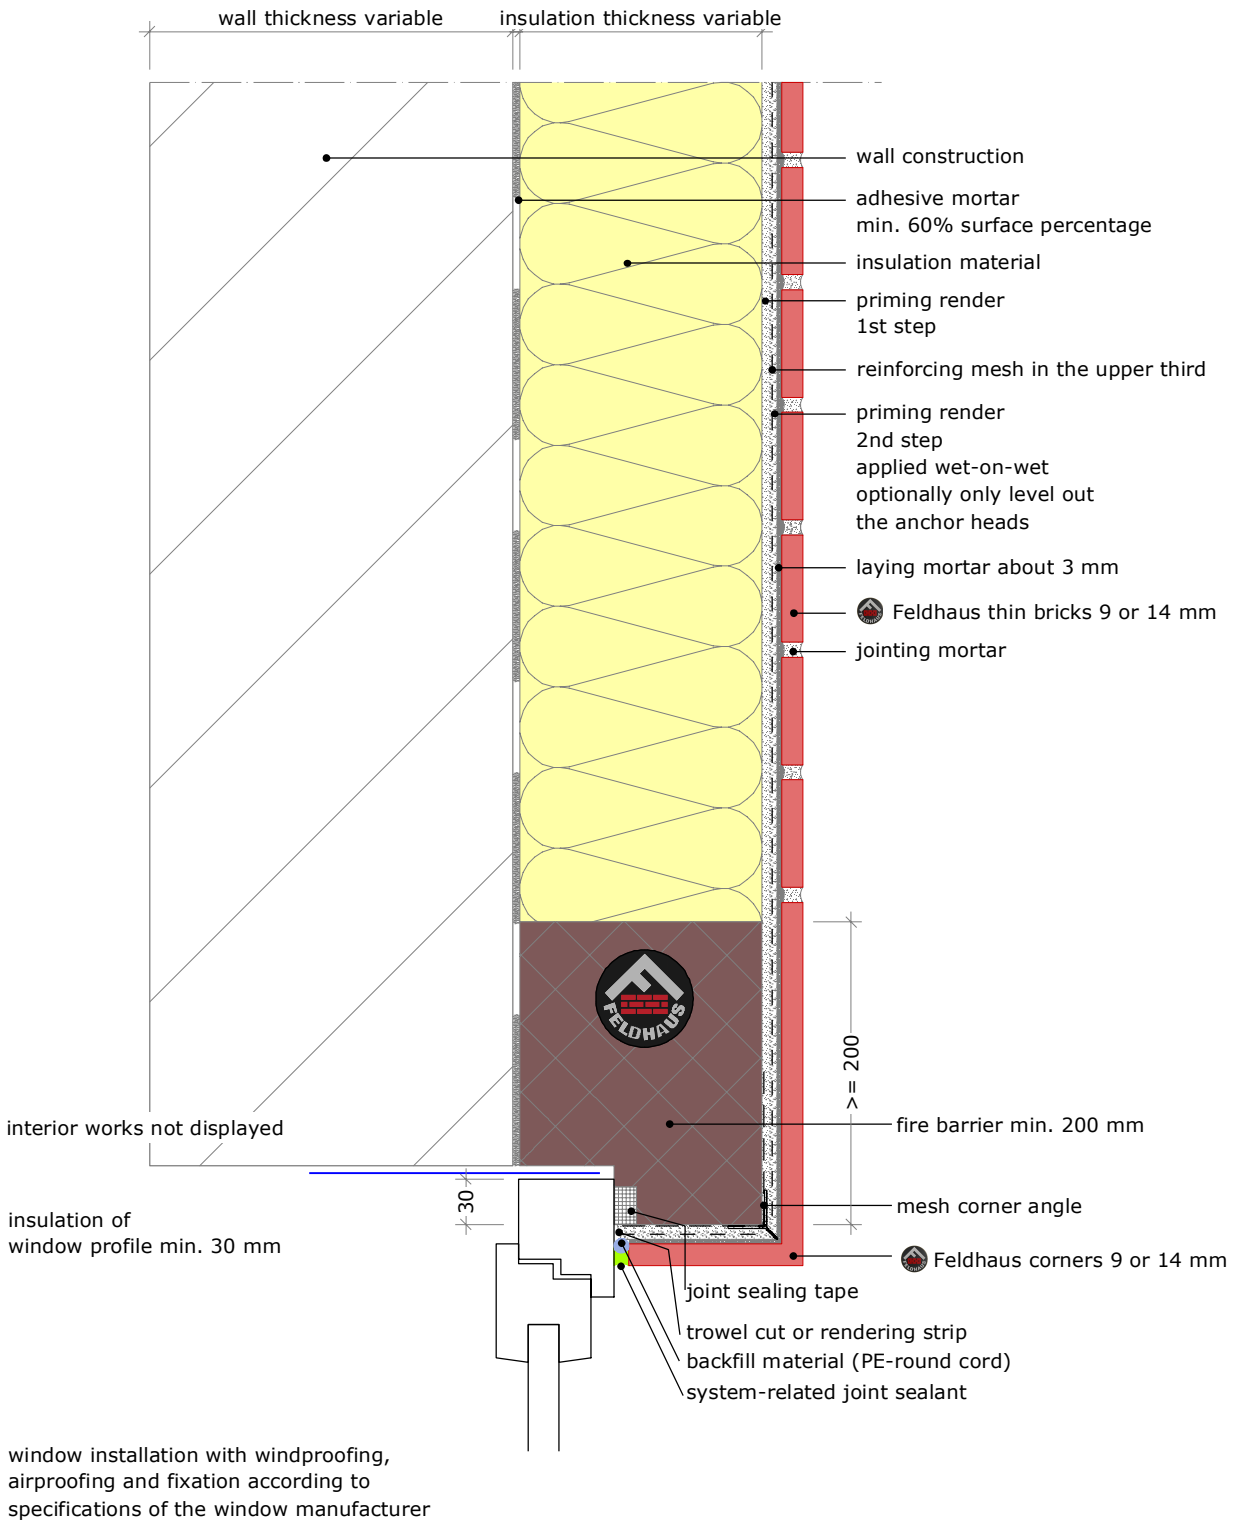

Note:
This detail is a general proposition which schematically shows a possible execution. Usability and completeness are to be checked under personal responsability regarding the particular construction project.

Related works are only shown schematically.

The specifications of corresponding standards, relevant system authorisations and data sheets are to be respected. All specifications and assumptions are to be customised to local conditions.

Feldhaus Klinker Vertriebs-GmbH
Nordring 1, 49196 Bad Laer
Zentrale +49 (0) 54 24 29 20 0

www.feldhaus-klinker.de

Content **window lintel with fire barrier**

soldier course lintel, on insulation level
vertical cut

M	1:5	sheet FH_EN_V_thinbr-lintel-ins-5

date 12.02.2019